Current availability
3,605–22,222 sq ft




Devon House
Third floor
18,617 sq ft / 1,730 sq m

Available as a single
unit or floor by floor

N

Indicative Only. Not to scale

Views onto The Marina

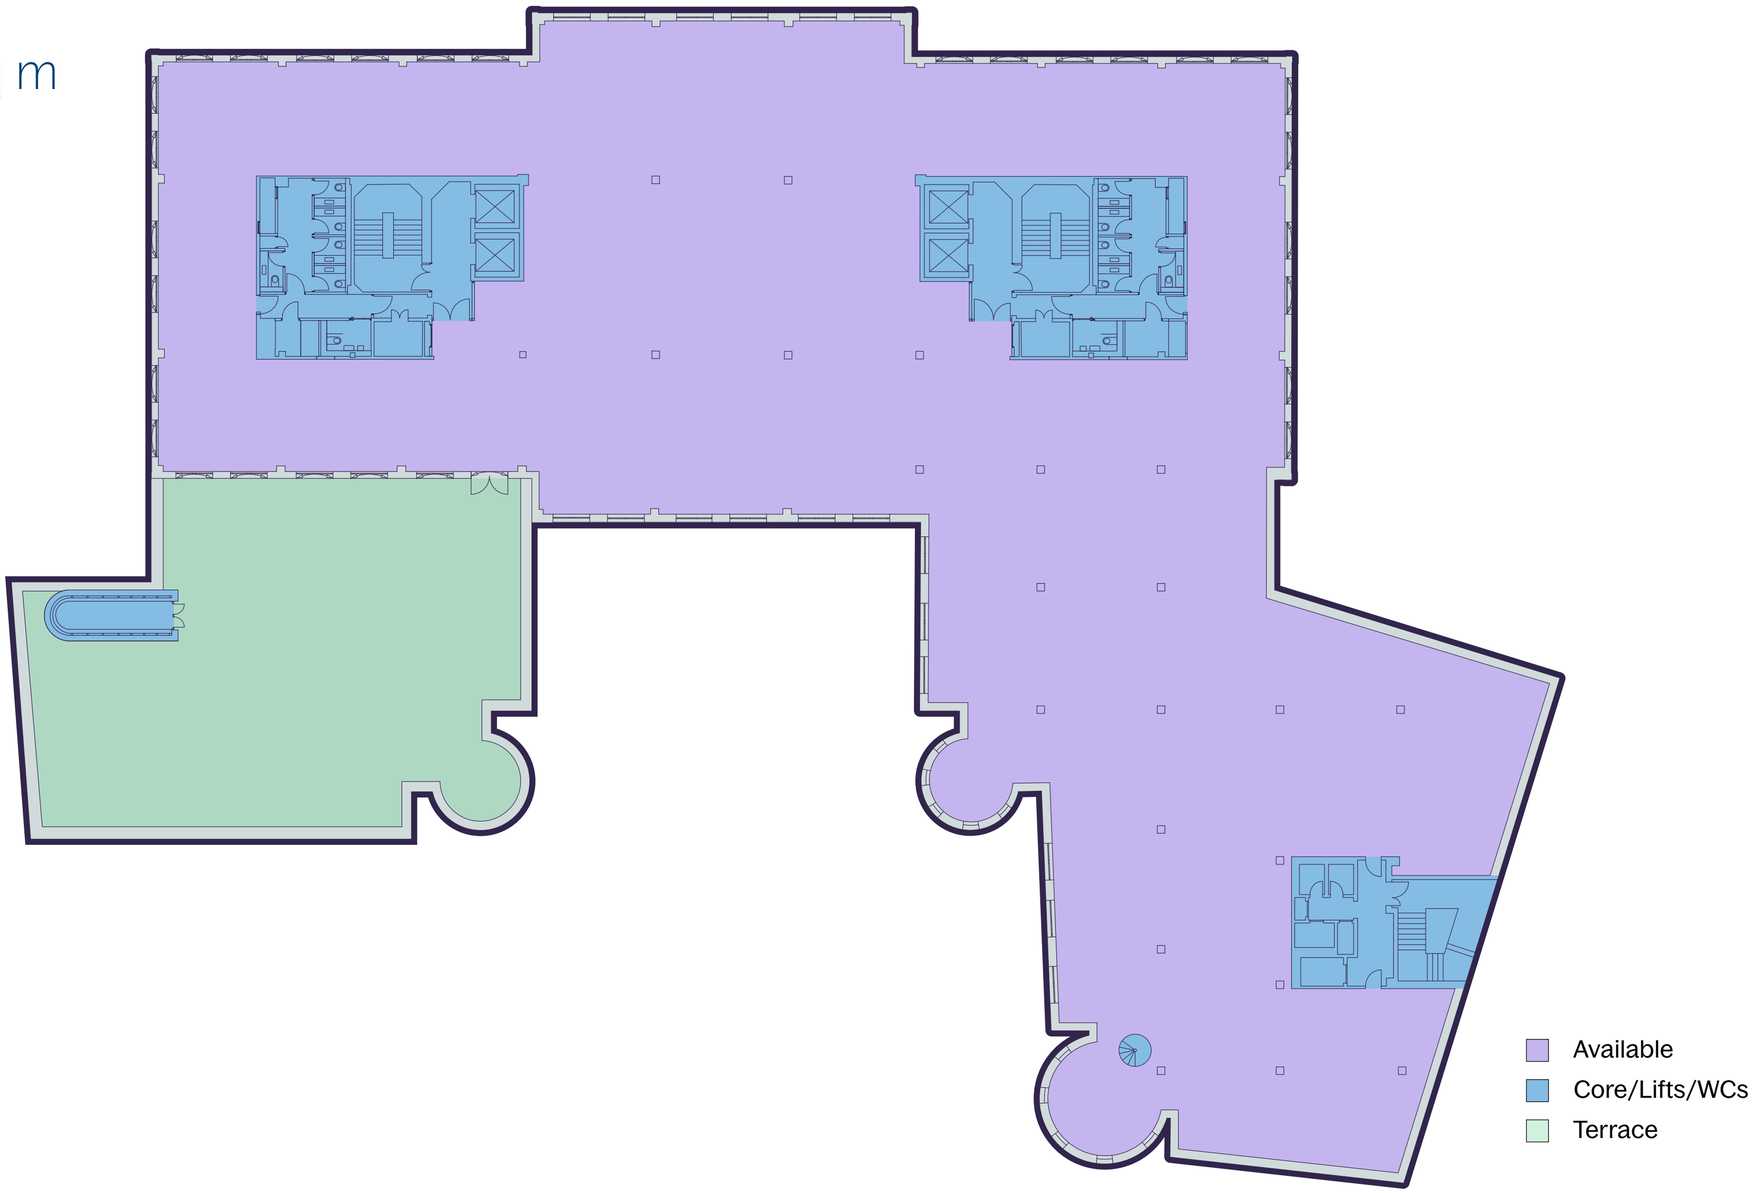


Devon House
Fifth floor
3,605 sq ft / 335 sq m

Available as a single
unit or floor by floor

N

Indicative Only, Not to scale

Views onto The Marina

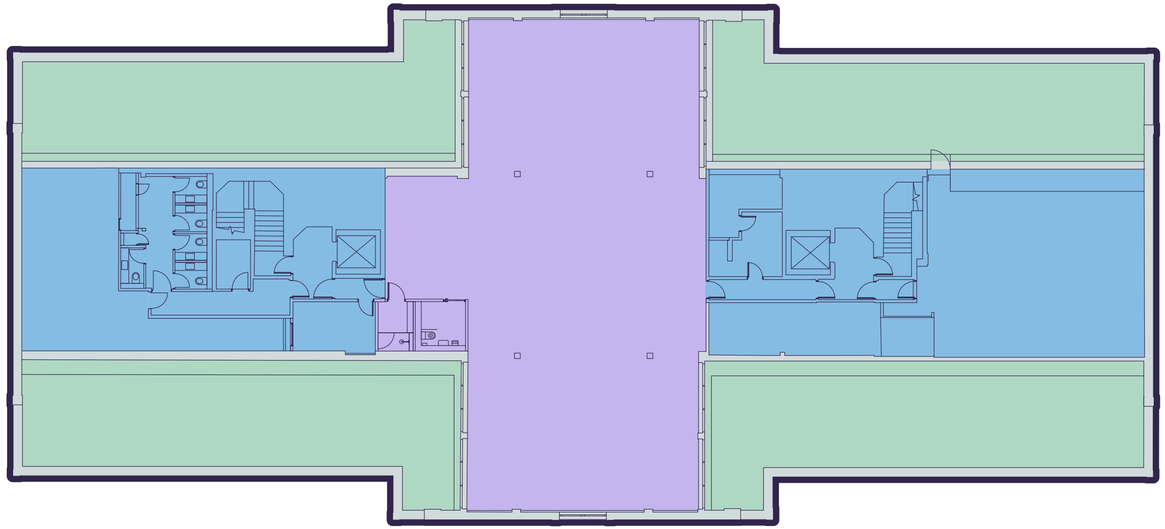

Available
Core/Lifts/WCs
Terrace